EQUIPMENT SCHEDULE

EQUIPMENT NUMBER	DESCRIPTION	OWNER FURNISHED OWNER INSTALLED	OWNER FURNISHED CONTRACTOR INSTALLED	CONTRACTOR FURNISHED CONTRACTOR INSTALLED
1	6-BURNER RANGE WITH STANDARD OVEN BASE		●	
2	FRYER SINGLE POT 40 LB.		●	
3	24" GRIDDLE WITH STAND		●	
4	24" BROILER WITH STAND		●	
5	48" TILTING SKILLET (FUTURE)		●	
6	96" ELECTRIC STEAM TABLE WITH SNEEZE GUARD		●	
7	SELF SERVICE MULTI DECK PRODUCE CASES		●	
8	WALK-IN CHILLER WITH SYSTEM		●	
9	WALK-IN FREEZER WITH SYSTEM		●	
10	ICE MACHINE & BIN		●	
11	3-COMPARTMENT SINK WITH 2 DRAIN BOARDS & FIXTURES			●
12	HAND SINK			●
13	2-COMPARTMENT SINK WITH 2 DRAIN BOARDS & FIXTURES			●
14	HOT DOG BUN STEAMER		●	
15	6 PAN STEAMER WITH STAND		●	
16	REVOLVING TRAY OVEN 6 SHELF, 18 PAN		●	
17	ROTATING RACK OVEN - SINGLE		●	
18	BAKERY DISPLAY CASE		●	
19	VULCAN OVEN (EXISTING)		●	
20	EXHAUST HOOD WITH WALL FLASHING			●
21	EXHAUST HOOD WITH WALL FLASHING			●
22	3-GLASS DOOR FREEZER MECHANDISER		●	
23	120 GAL. WATER HEATER & 80 GAL. WATER HEATER			●
24	GONDOLA	●		
25	FRYER (EXISTING)		●	
26	DELFIELD FREEZER (EXISTING)	●		
27	HOBART FREEZER (EXISTING)	●		
28	HOBART REFER MERCHANDISER (EXISTING)	●		
29	TRUE 3-DOOR REFER MERCHANDISER (EXISTING)	●		
30	HOBART GLASS FREEZER MERCHANDISER (EXISTING)	●		
31	1-DOOR GLASS FREEZER (EXISTING)	●		
32	1-DOOR REFER (EXISTING)	●		
33	REFRIGERATED EQUIPMENT STAND (EXISTING)	●		
34	66" MIXER (EXISTING)		●	
35	58" MIXER (EXISTING)		●	
36	STAINLESS STEEL TABLE (EXISTING)	●		
37	STAINLESS STEEL TABLE (EXISTING)	●		
38	STAINLESS STEEL TABLE (EXISTING)	●		
39	STAINLESS STEEL TABLE (EXISTING)	●		
40	STAINLESS STEEL TABLE (EXISTING)	●		
41	WOOD BLOCK TABLE (EXISTING)	●		
42	(5) - RACK SHELVING (EXISTING)	●		
43	DOUGH CUTTER (EXISTING)	●		
44	PIE MIX PUMP (EXISTING, MOVABLE)	●		
45	KITCHEN WHEELED CART (EXISTING)	●		
46	BAKERY WHEELED CART (EXISTING)	●		
47	(2) - CASH REGISTER (EXISTING)		●	
48	(2) LOW PROFILE WATER SOLAR PANELS @ ROOF DECK			●
1 / 49	MOP/UTILITY SINK			●

STAINLESS STEEL WALL

SS-1	9'-0" LONG x 5'-0" HIGH STAINLESS STEEL
SS-2	20'-0" LONG x 10'-0" HIGH STAINLESS STEEL
SS-3	16'-0" LONG x 5'-0" HIGH STAINLESS STEEL

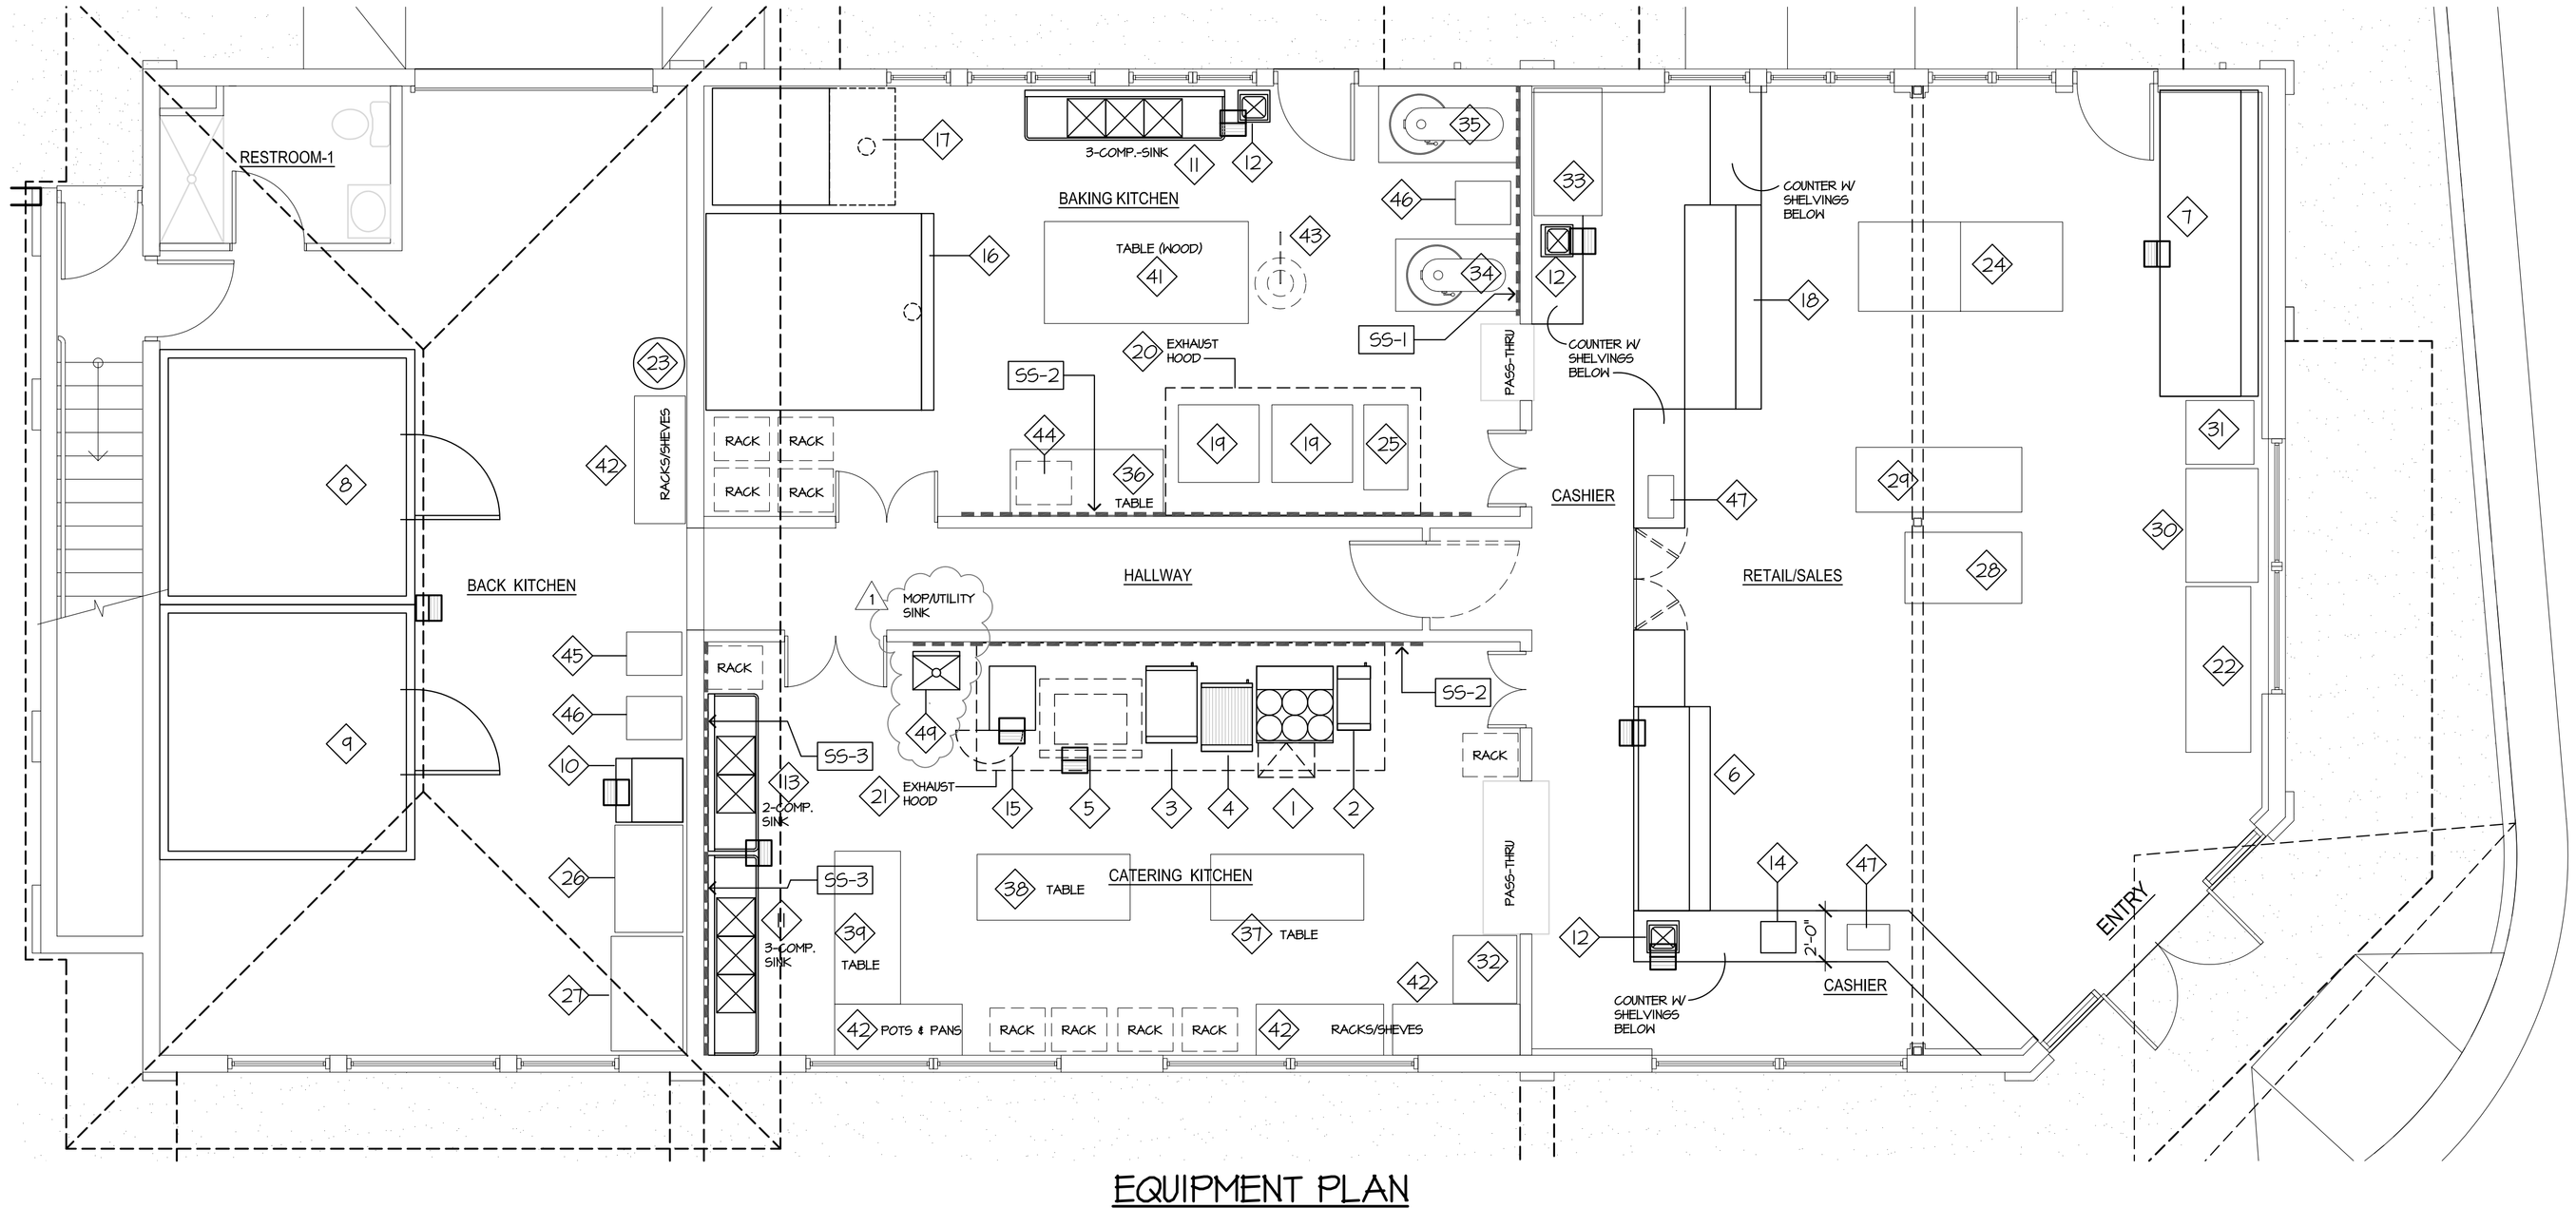

EQUIPMENT PLAN

SCALE: 1/4" = 1'-0"

THIS WORK WAS PREPARED BY ME OR UNDER MY SUPERVISION AND CONSTRUCTION WILL BE UNDER MY SUPERVISION. (SUPERVISION OF CONSTRUCTION AS DEFINED IN SECTION 1-7-12 OF THE RULES AND REGULATIONS OF THE BOARD OF PROFESSIONAL ENGINEERS, ARCHITECTS & SURVEYORS OF THE STATE OF HAWAII)

DOUGLAS L. GOMES LICENSED PROFESSIONAL ENGINEER No. 3646-N HAWAII U.S.A.

Documents & drawings are instruments of service that is protected by Copyright Law & shall not be copied without permission.

DATE: 09.12.08 PERMIT SET
DESIGNED BY: DLG
DRAWN BY: MTC.
CHECKED BY: DLG
PROJECT NO.: 07571

MAIN OFFICE - MAUI
66 WALANI STREET
WAILUKU, HI 96793
Ph: 808 242-1644

OAHU OFFICE
126 QUEEN ST., STE. 307A
HONOLULU, HI 96813
Ph: 808 523-6930

FOUR SISTERS BAKERY BUILDING

32 SOUTH CENTRAL AVENUE
WAILUKU, MAUI, HAWAII
TMK: (2) 3-4-12 : 46

ENGINEERING DYNAMICS CORP. Civil & Mechanical Engineering Services

REVISIONS

No.	Date	Description	By
1	10/22/08	Dept. of Health	DLG

SHEET NO. K-1

SHEET ___ OF ___